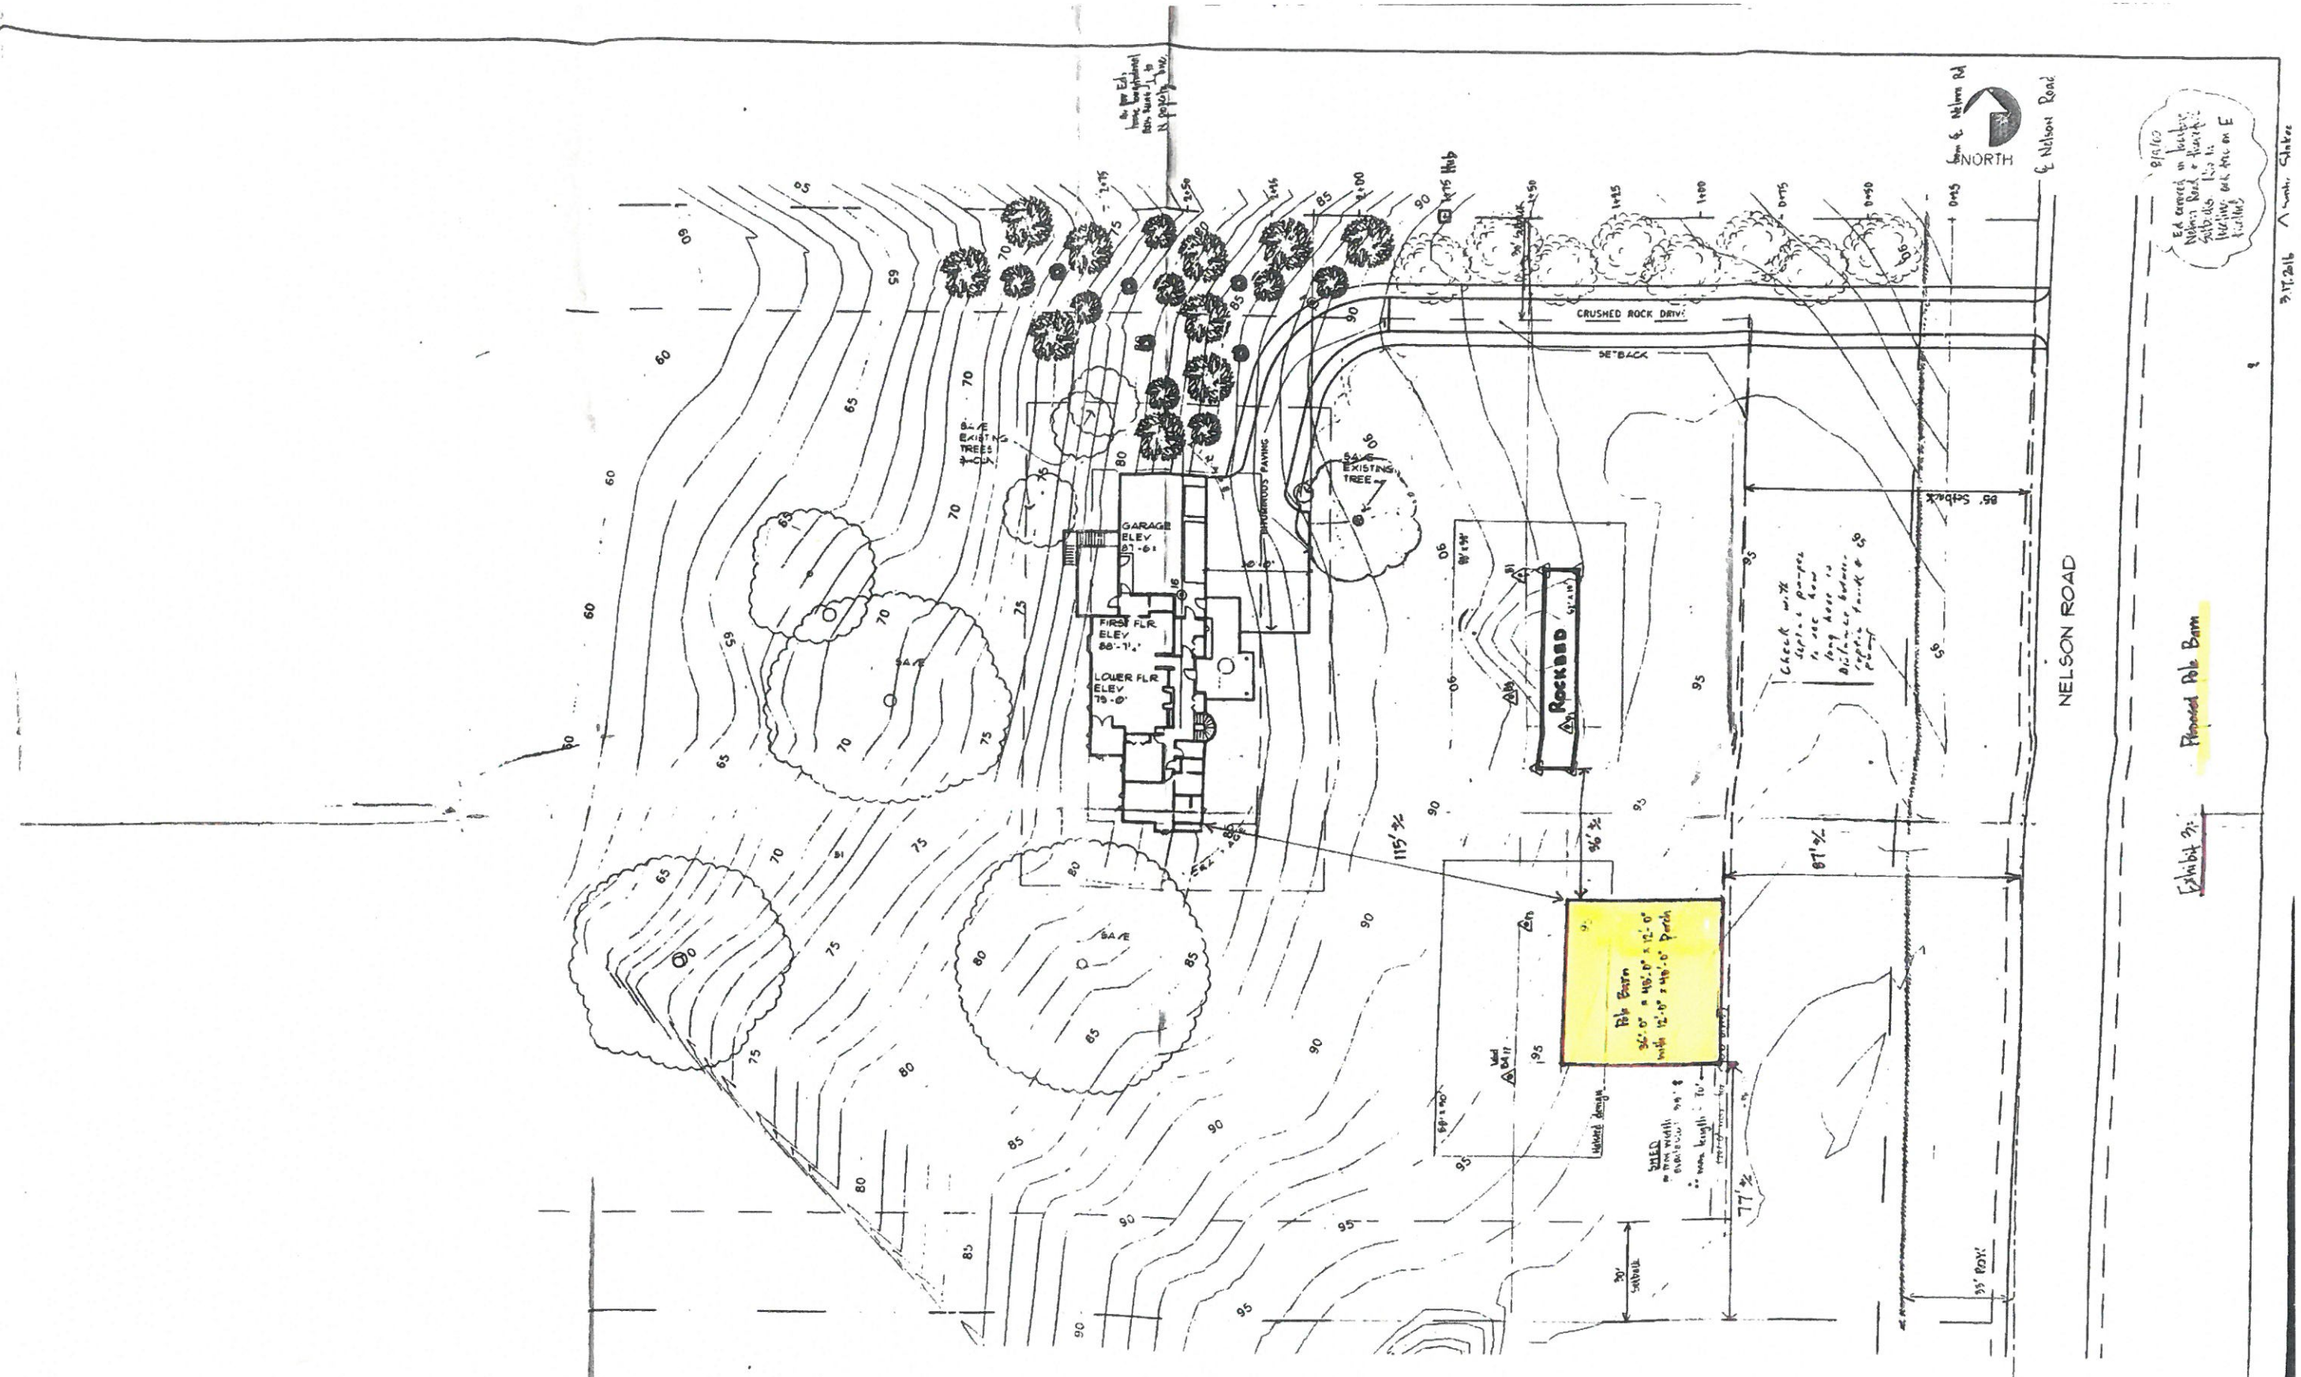

1 SITE PLAN
1" = 20'-0"

INSPECTOR'S COPY

I HEREBY CERTIFY THAT THIS PLAN WAS DONE BY ME, OR UNDER MY DIRECT SUPERVISION, AND THAT I AM A DULY REGISTERED ARCHITECT UNDER THE LAWS OF THE STATE OF MINNESOTA.
SITE PLAN
REG #115

PRELIMINARY

VOGT ARCHITECTURAL SERVICES
9000 OLD CEDAR AVENUE
BLOOMINGTON, MN 55125 tel: (612) 858 8870

STEVE AND RUTH CLARK RESIDENCE
INDEPENDENCE, MINNESOTA

SITE PLAN
1" = 20'-0"
2/09/00

REVISIONS:
RDC 6/19/00

A1-1