# Certificate of Survey

. DESCRIPTION OF RECORD:

A, Registered Land Survey 1539, Files of
:rar of Titles, County of Hennepin.

:t to and together with an easement for
ay purposes as per Doc. No. 1194657,
of Registrar of Titles.

I hereby certify that this survey, plan, or report was prepared by me or under my direct supervision and that I am a duly Registered Land Surveyor under the laws of the State of Minnesota.

Edward J. Otto

Edward J. Otto Land Surveyor

Date: 4/1/96 Reg. No. 14343

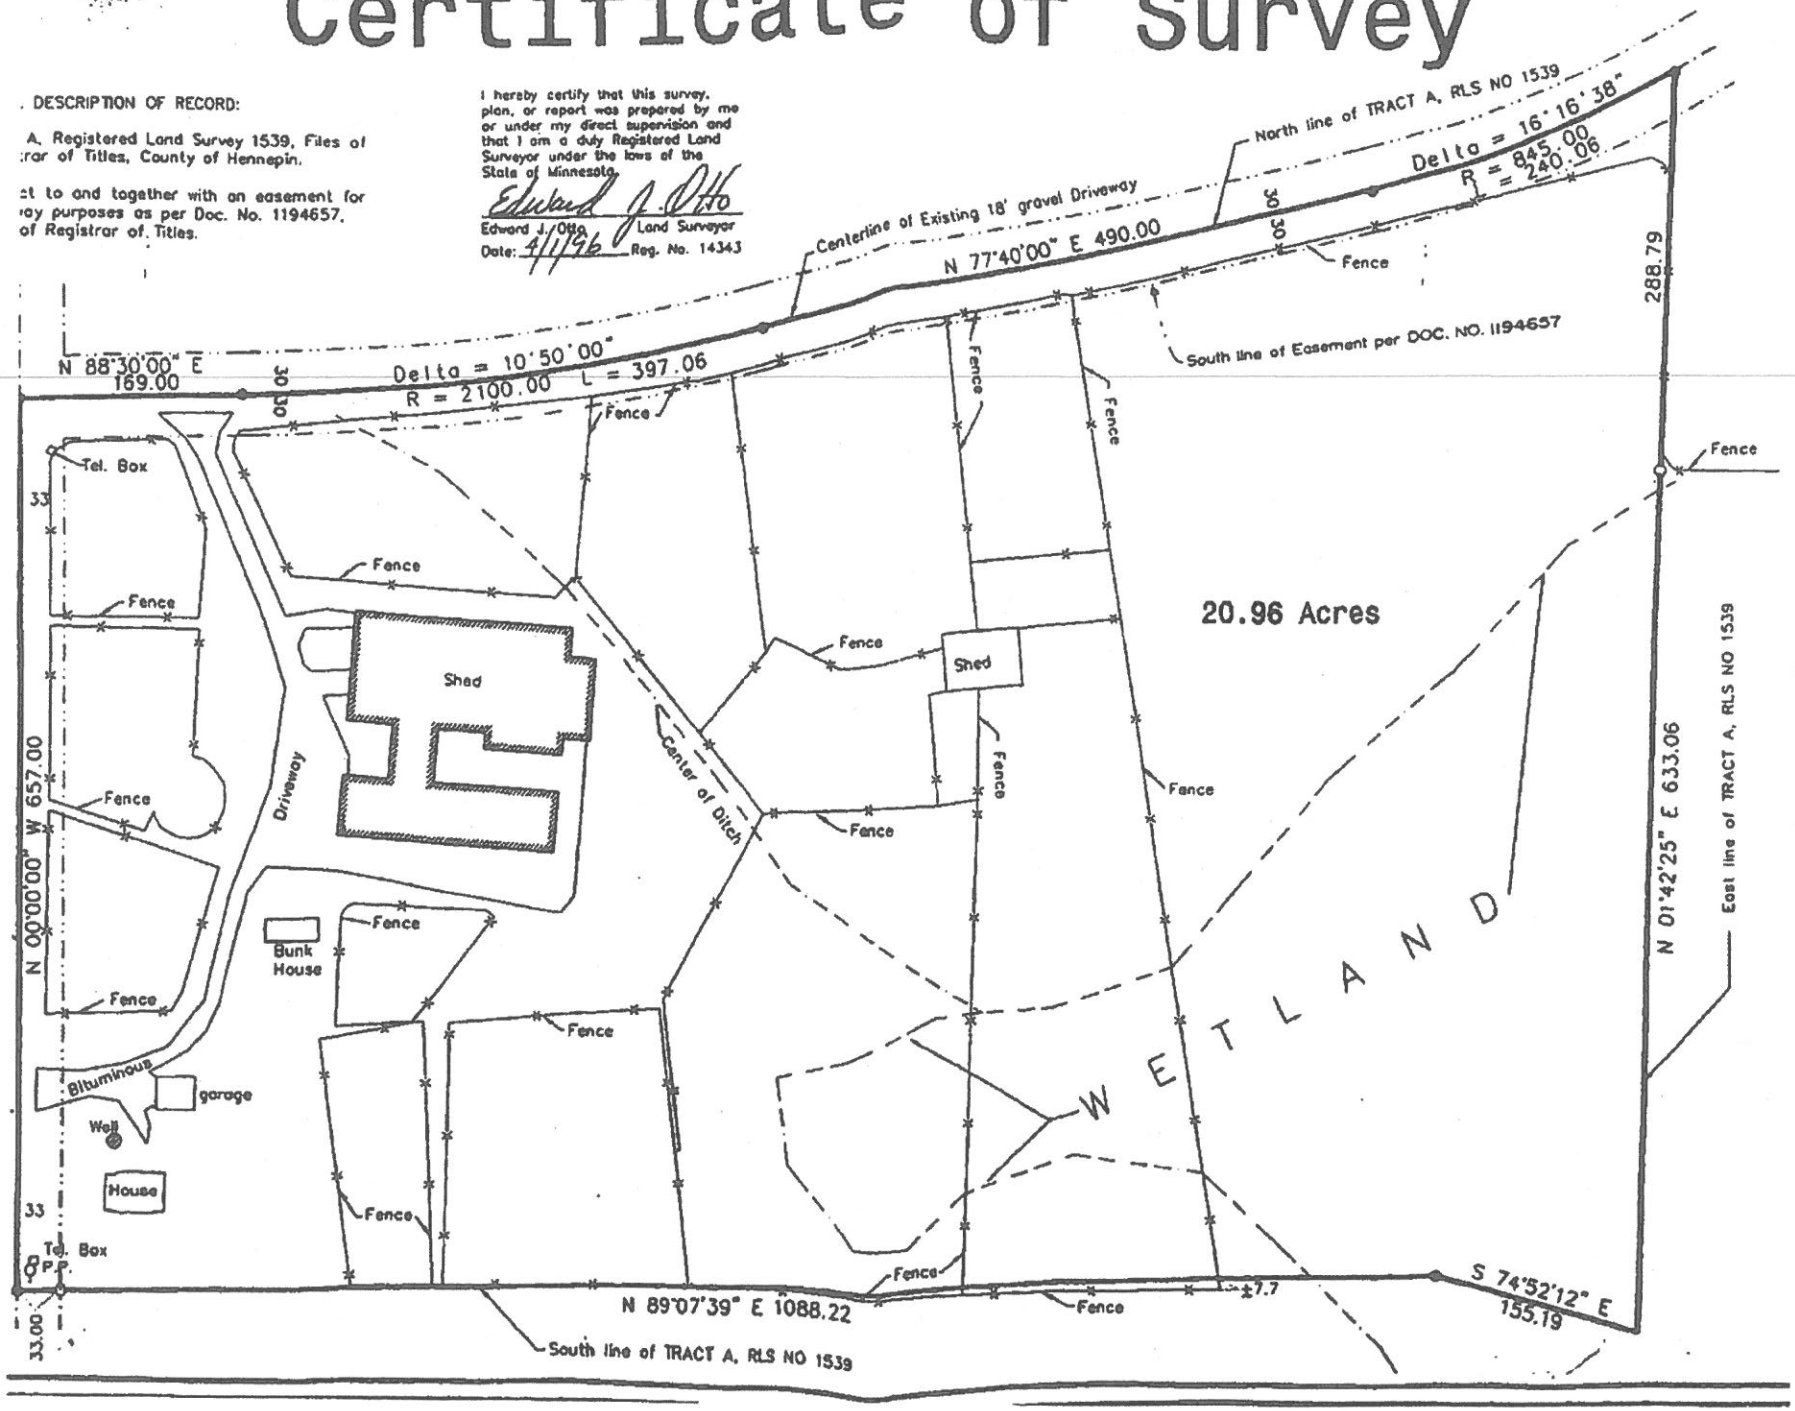


Scanned by CamScanner

Site Plan - Existing

# Certificate of Survey

LEGAL DESCRIPTION OF RECORD

Tract A, Registered Land Survey 1539, Files of Registrar of Titles, County of Hennepin

Subject to and together with an easement for driveway purposes as per Doc. No. 1194657, Files of Registrar of Titles

I hereby certify that this survey, plan, or report was prepared by me or under my direct supervision and that I am a duly Registered Land Surveyor under the laws of the State of Minnesota.

Edward J. Otto
Edward J. Otto, Land Surveyor
Date 4/1/96 Reg. No. 14343

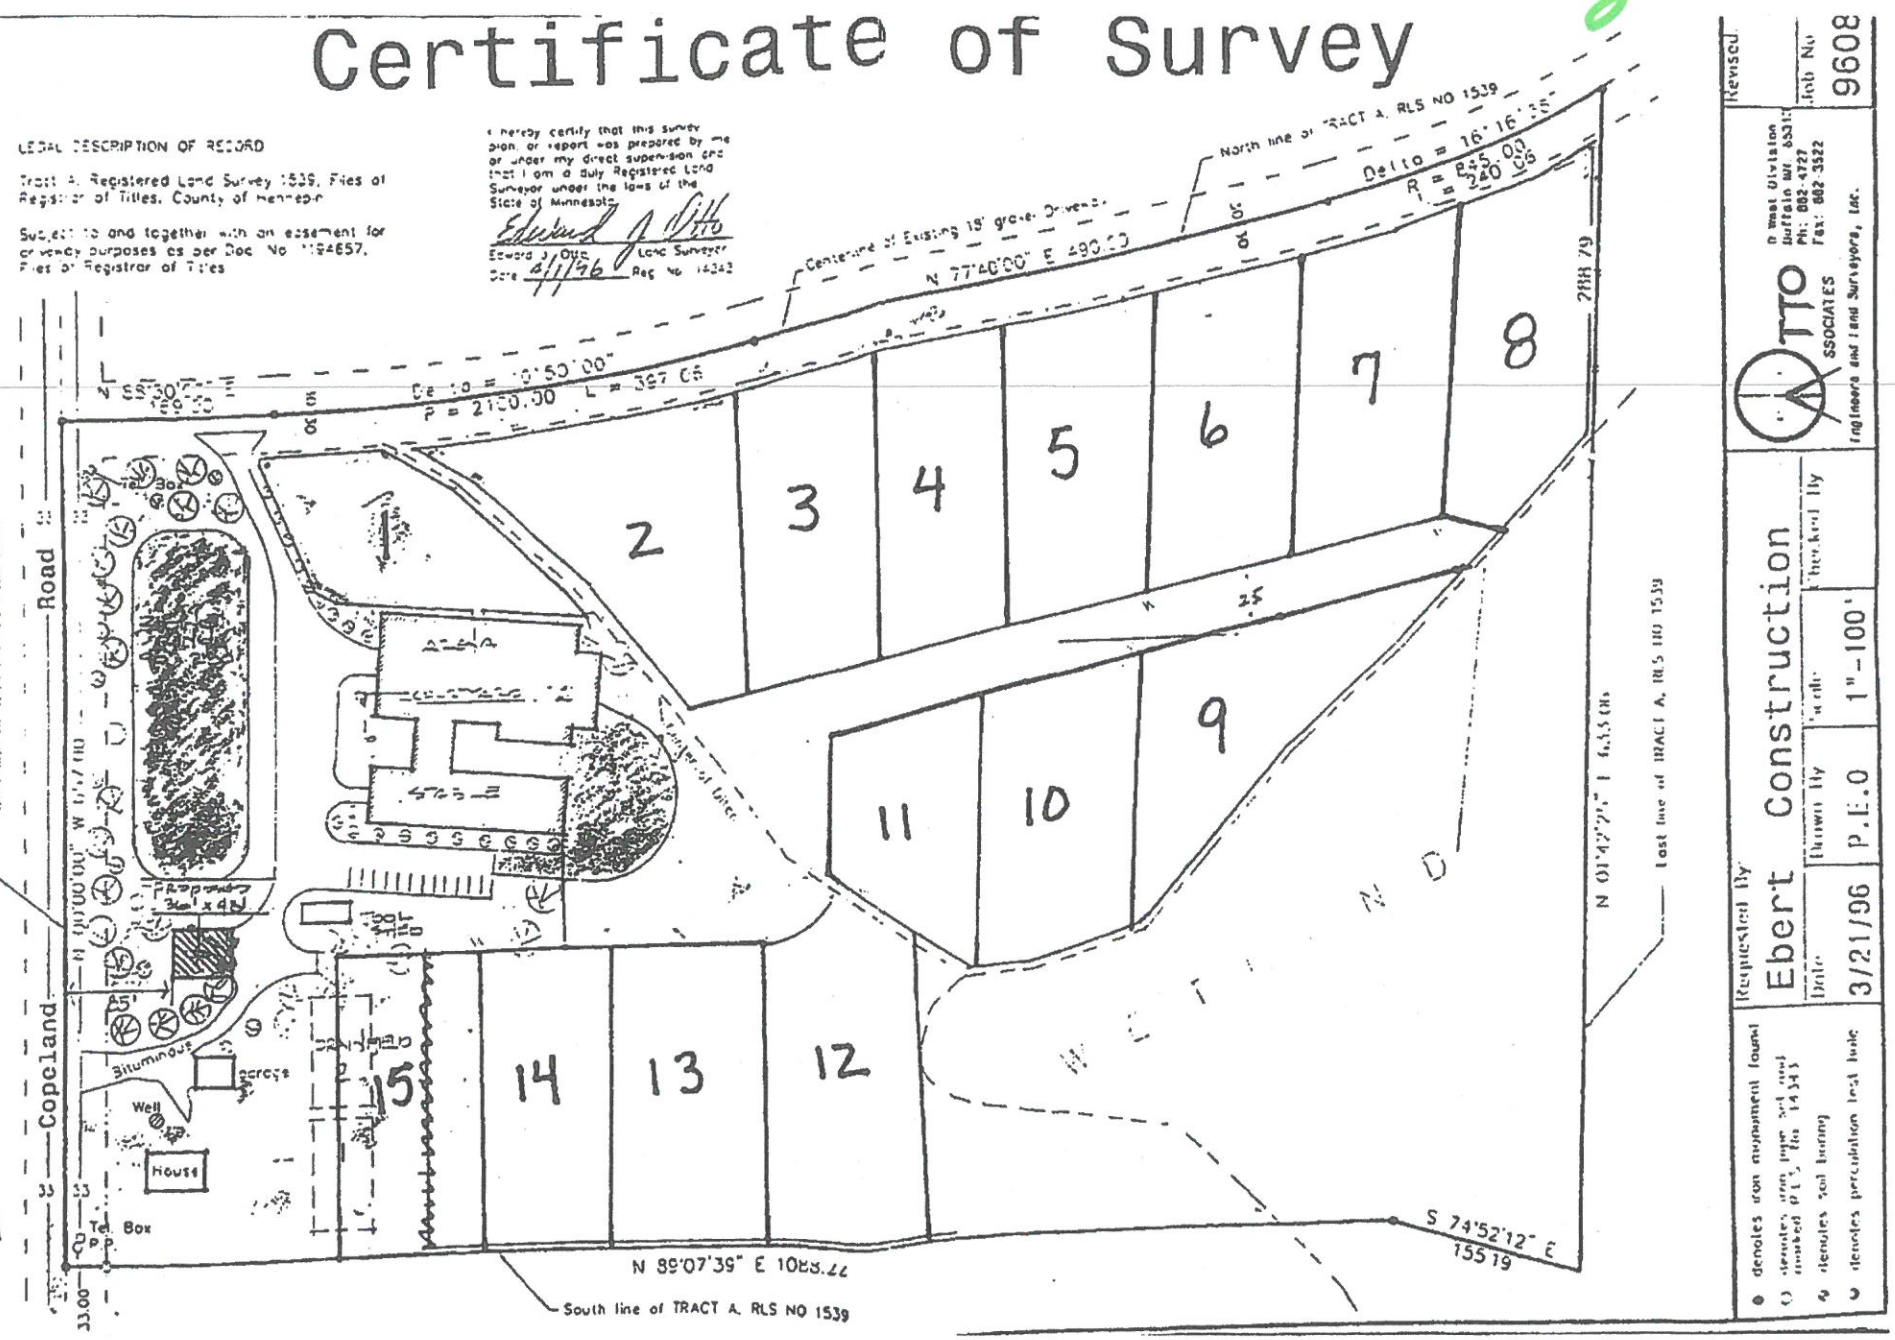


Scanned by CamScanner